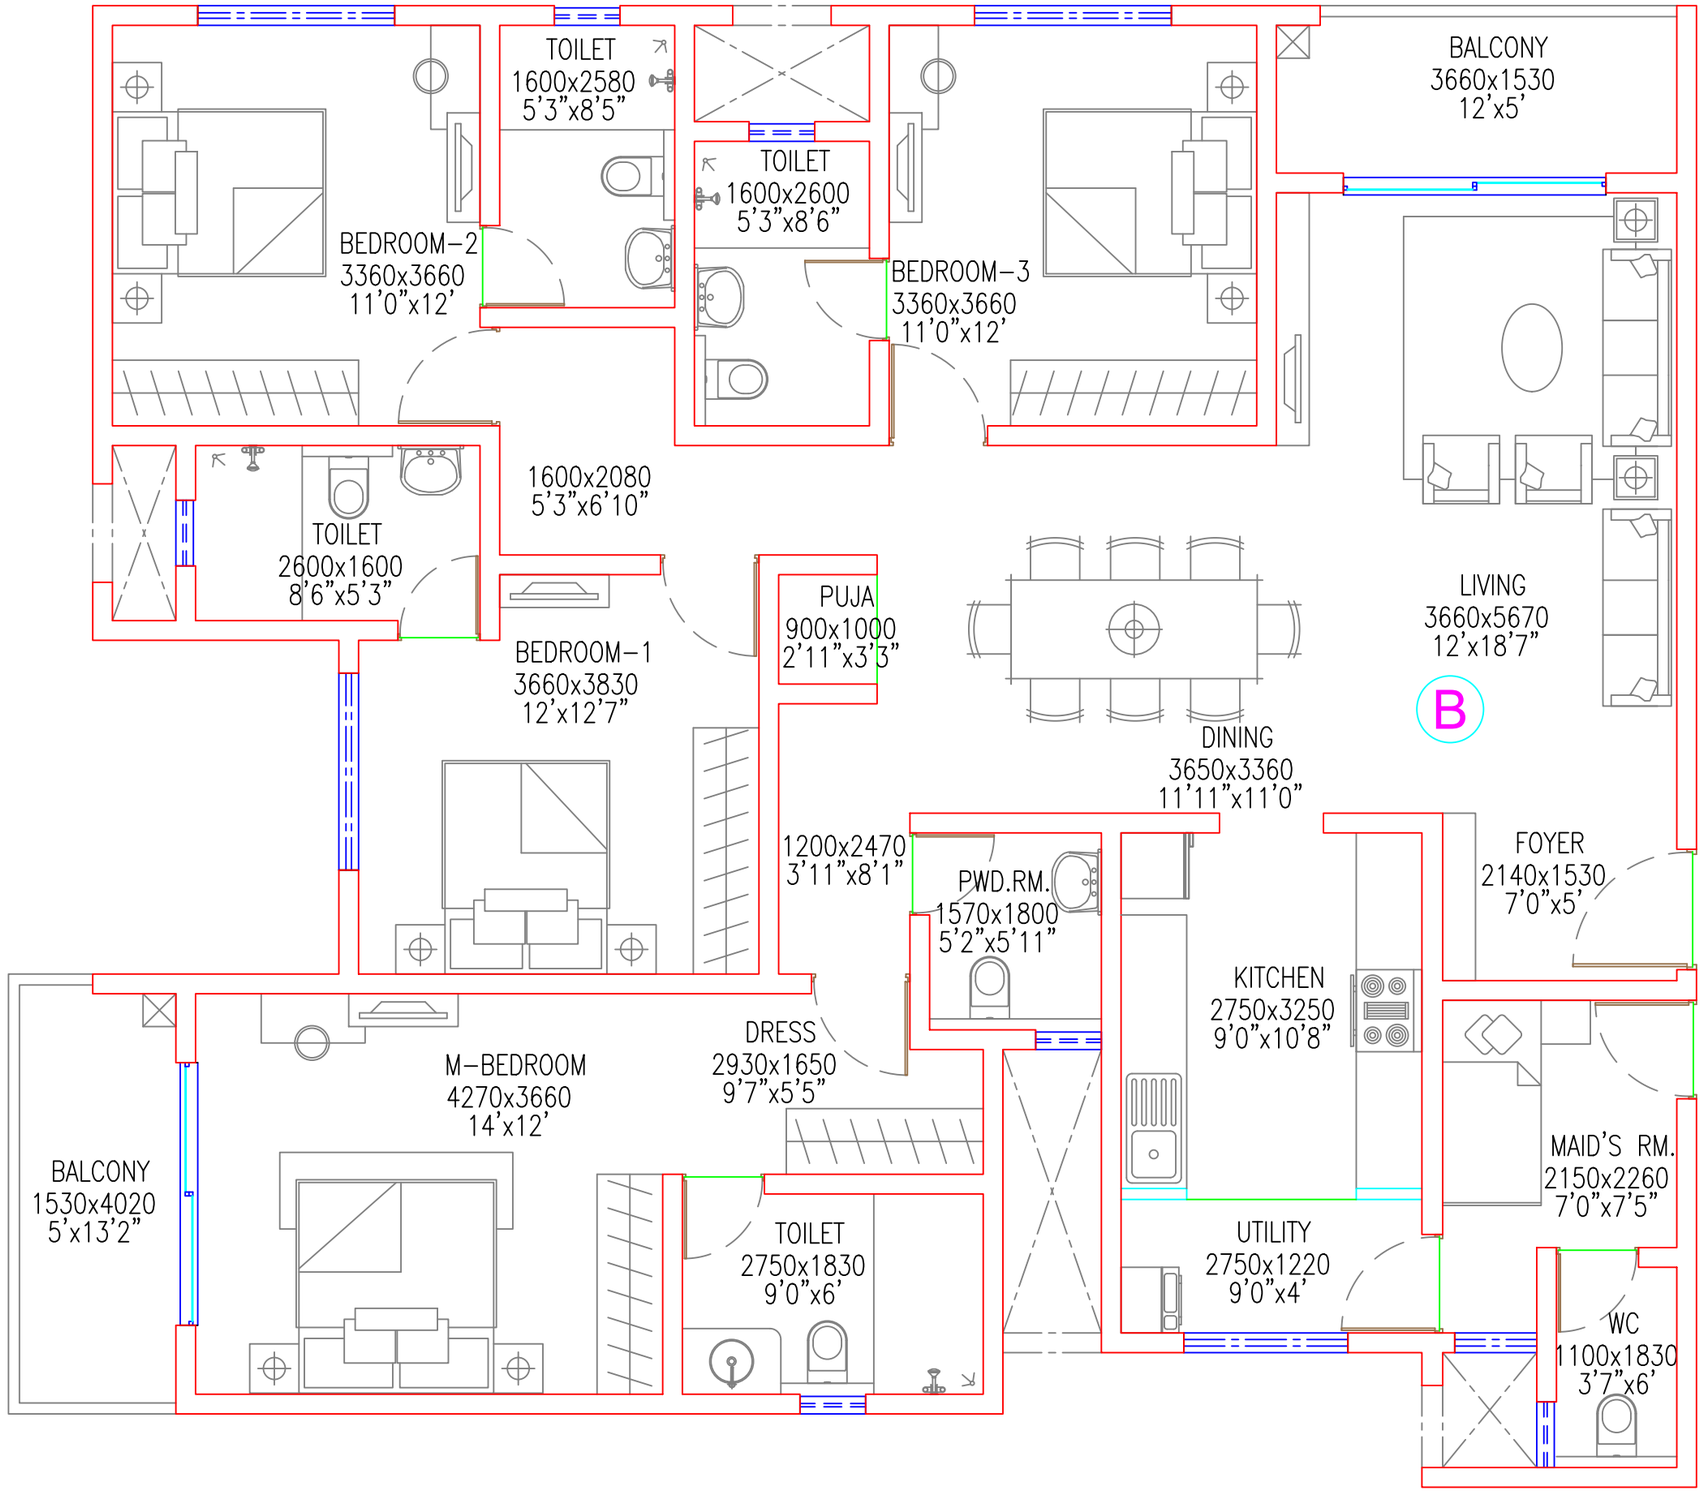

Centre for Urban and Rural Infrastructure planning enterprises
CURIPe
An ISO Certified Company
No.12, 4th Floor, J.P Avenue, Curve Road, Tasker Town,
Near Indian Express Circle, Bengaluru -560070
Ph: 080-26718106, 42124024, Email : Projects@curip.in
Website:www.curip.in

PROJECT BY :
BANGALORE DEV. AUTHORITY.

CLIENT :

PROJECT:
PROPOSED RESIDENTIAL APARTMENT UNDER HOUSING SCHEME AT SY NO.104 OF DODDATHOGURU BANGALORE

TITLE:
UNIT PLAN B (4 BHK)

DRAWN BY:

CHECKED BY:

DATE: